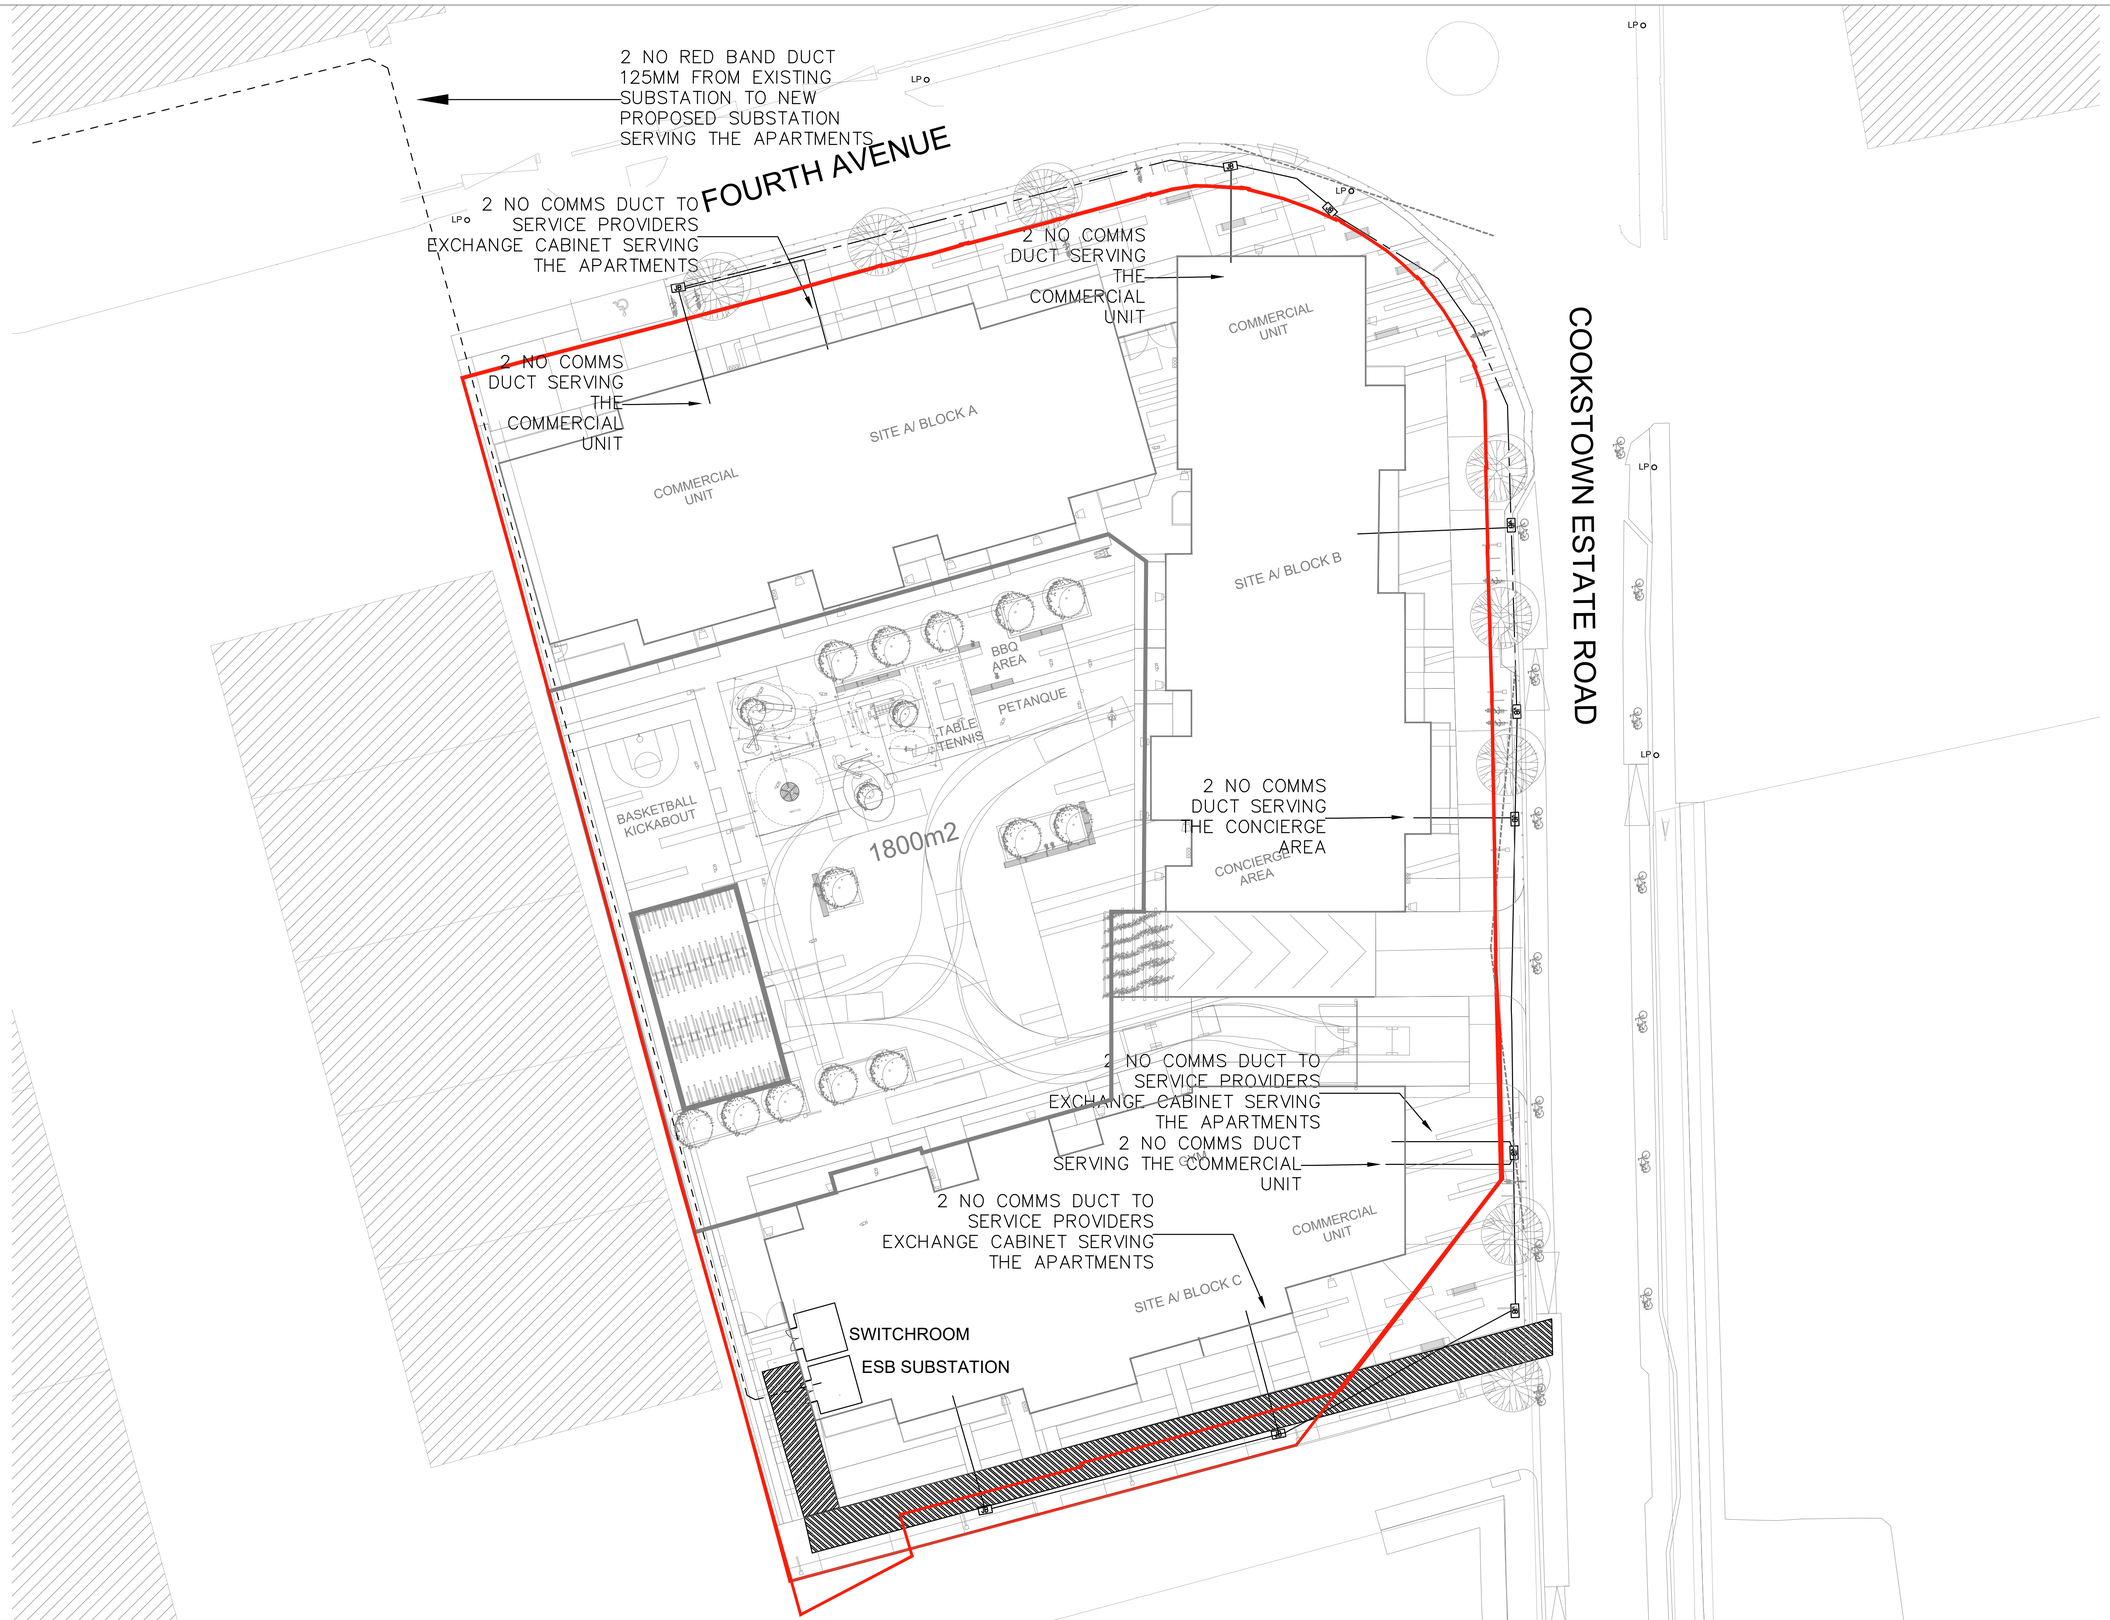

GENERAL NOTES

ANY DISCREPANCIES OR OMISSIONS TO BE REPORTED TO JAK CONSULTING ENGINEERS IMMEDIATELY.

DO NOT SCALE - WORK FROM FIGURED DIMENSIONS ONLY.

THIS DRAWING IS TO BE READ IN CONJUNCTION WITH ALL CIVIL ENGINEERS, STRUCTURAL ENGINEERS, ARCHITECTS & ALL OTHER RELEVANT DRAWINGS & SPECIFICATIONSRELATING TO THE PROJECT.

ALL DIMENSIONS TO BE CONFIRMED ON SITE.

THIS DRAWING IS THE PROPERTY OF JAK CONSULTING ENGINEERSAND IT OR ITS CONTENTS CANNOT BE COPPIED, REPRODUCED OR OTHERWISE USED WITHOUT THE PERMISSION & SONSENT OF JAK CONSULTING ENGINEERS. ©

LEGEND

- INDICATIVE ESB MV/LV DUCT ROUTE.
- EXISTING EIR SERVICE DUCT (APPROXIMATE LOCATION)
- PROPOSED ROUTE OF 2 NO. 100mm COMMS DUCT FOR PROVISION OF TELEPHONY & COMMS
- PROVIDER APPROVED JUNCTION BOX JB4 FOR COMMS SERVICES

NOTE:
THE BUILDING IS DESIGNED IN SUCH A WAY SO THE CENTRAL CORE RISERS ARE ALL COLLECTABLE & LINK SO TO ALLOW FOR FUTURE CENTRALISATION OF SERVICES WHICH WOULD ALLOW FOR EASE OF CONNECTION TO FUTURE CENTRALIZED HEATING SYSTEM.
REFER TO DRAWING J521(6-)03 FOR THE PLANT LOCATION SERVING THE BLOCKS.

REV	Description	DRN	APP	Date
I 1	ISSUED FOR INFORMATION	MO	JK	03/10/19
A	ISSUED FOR INFORMATION	MO	JK	22/02/19

JAK Consulting Engineers
Mechanical, Electrical & Sustainability Consultants
12 Camden Row, Dublin 8, Ireland
Ph: +353(1)479 0500
E: info@jak.ie
www.jak.ie

PROJECT/CLIENT:
COOKSTOWN CROSS PHASE 2 RESIDENTIAL DEVELOPMENT

ARCHITECT:
CWO ARCHITECTS

DRAWING TITLE:
ESB & EIR SITE INFRASTRUCTURE
ESB & SWITCHROOM ALLOWANCE

DRAWING REFERENCE:	DRAWING/PROJECT STATUS:	REVISION REF:
J521(6-)02	INFORMATION	I 1

FILENAME:	DATE:	DRAWN:	SCALE @ A1
J562(6-)02.dwg	22/02/19	MO	1/250